



FCIconnect.com


Copyright FCI

PRODUCT NUMBER
XXXXX-YYYHPLF


- LEAD FREE OPTION
SEE NOTE 1,13
- SPECIAL OPTIONS
SEE NOTE 1 OR 10
- HIGH TEMPERATURE PLASTIC
SEE NOTE 1
- NO OF
POSITIONS
SEE NOTE 1
- PIN PLATING
SEE SHEET 2
- BASE PART NO.

67996-X XX-XXX XXX LF

- TAIL LENGTH (EXAMPLE BELOW)
3.0mm=030 12.8mm=128
(SEE NOTE 16 & 17)
- MATING LENGTH (EXAMPLE BELOW)
5.0mm=050 25.5mm=255
(SEE NOTE 16 & 17)
- TOTAL NUMBER OF POSITIONS
FROM 2 (2X1) THRU 72 (2X36) POS.
- PIN PLATING (SEE NOTE 14)
1=0.76µm Au
4= PURE TIN
8=0.36µm Au
- BASE PART NO.
DOUBLE ROW

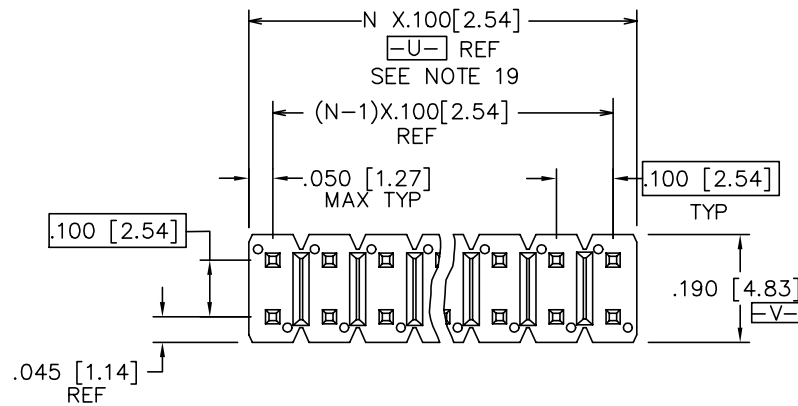


TOP VIEW

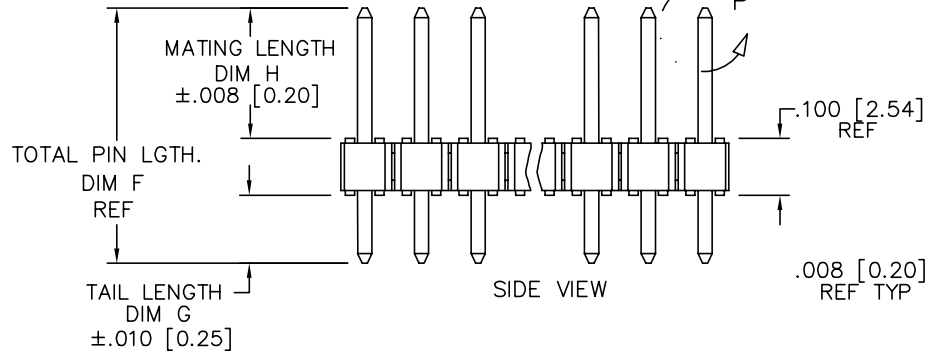


SIDE VIEW

END VIEW

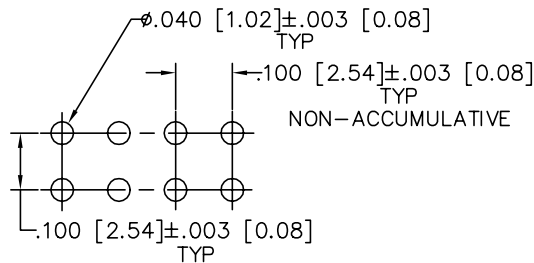

RECOMMENDED HOLE PATTERN

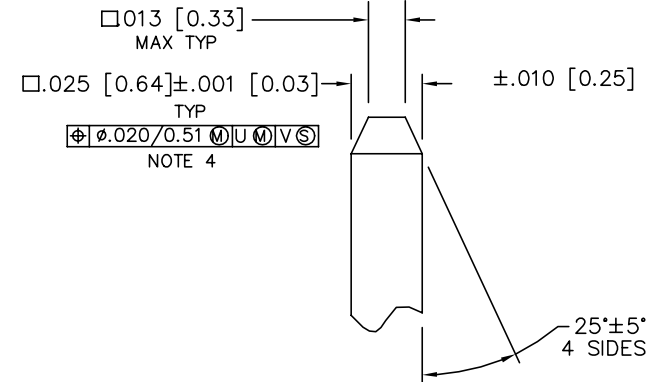

DETAIL P
SCALE 5:1
TYP BOTH ENDS

mat'l. code				surface		tolerance		projection		product family				
NOTE 2 & 3				ISO 1302 ✓		ISO 406 ISO 1101				BERGSTIK				
ltr	ecn no	dr	date	tolerances unless otherwise specified				INCH/MM		title				
DF	N11-0180	J.Z	2011-05-31	angles	linear	.XX±.01/.X±.3				BERGSTIK II HEADER D/R .100/2.54cc STRAIGHT				
DG	ELX-N-13471	J.Z	2011-11-16			.XXX±.005/.XX±.13								
DH	ELX-N-16105	ZK	2013-10-22			.XXX±.0020/.XXX±.051								
				0°±2°				scale 2:1						
				dr	T.BREWBAKER	12/21/94				dwg no		sheet 1 of 8		size
				enrg	T.HANNA	12/21/94				67996		A3		
				chr	J.MURPHY	12/21/94								
				appd	T.HANNA	12/21/94								
sheet index	revision sheet	DH	...	DH						type	Product	Customer	Drawing	
		1	...	8										

PIN PLATING CODES:	
XXXX-1YY	30u"/0.76u MIN (SEE NOTE 14) OVER 50u"/1.27u MIN Ni
XXXX-2YY	15u"/0.38u MIN (SEE NOTE 14) OVER 50u"/1.27u MIN Ni
XXXX-3YY	50u"/1.27u MIN (SEE NOTE 14) OVER 50u"/1.27u MIN Ni
XXXX-4YY	100u"/2.54u MIN Sn OVER 50u"/1.27u MIN Ni (SEE NOTE 15)
XXXX-4YYHLF	
XXXX-5YY	15u"/0.38u MIN (SEE NOTE 14) OVER 50u"/1.27u MIN Ni
XXXX-6YY	30u"/0.76u MIN (SEE NOTE 14) OVER 50u"/1.27u MIN Ni
XXXX-7YY	30u"/0.76u MIN (SEE NOTE 14) OVER 50u"/1.27u MIN Ni
XXXX-8YY	15u"/0.38u MIN (SEE NOTE 14) OVER 50u"/1.27u MIN Ni
XXXX-9YY	15u"/0.38u MIN (SEE NOTE 14) OVER 50u"/1.27u MIN Ni
XXXX-0YY	30u"/0.76u MIN (SEE NOTE 14) OVER 50u"/1.27u MIN Ni

NOTES

1. PART NUMBER OPTIONS:
PIN PLATING CODES (SEE ABOVE)

HIGH TEMPERATURE MATERIAL:

PART NUMBERS WITH AND WITHOUT "H" WILL BE SUPPLIED WITH HIGH TEMPERATURE PLASTIC.

NUMBER OF POSITIONS :

EVEN NUMBER OF POSITIONS FROM 2 (2X1) THROUGH 72 (2X36).
-X00H INDICATES BERGSTRIIP PRODUCT. SEE PAGE 3
FOR SPECIAL GEOMETRY OF THIS CONTINUOUS STRIP PRODUCT.
AUTOMATED REELS WILL CONTAIN 45,000 PINS.
SEE SPECIFIC PART NUMBERS FOR AVAILABILITY.

PACKAGING:

PACKAGED IN POLY BAGS.
EIGHT DIGIT PART NUMBERS FOLLOWED BY A "T" ARE PACKAGED
IN TUBES. SEE SPECIFIC PART NUMBERS FOR AVAILABILITY.
EIGHT DIGIT PART NUMBERS FOLLOWED BY A "G" ARE PACKAGED
IN GPAX FOR IBM ONLY. SEE SPECIFIC PART NUMBERS FOR AVAILABILITY.
PART NUMBERS FOLLOWED BY A "C" ARE PACKAGED IN TUBES
WITH A PICKUP CAP APPLIED.
EIGHT DIGIT PART NUMBERS FOLLOWED BY A "A" ARE PACKAGED 
IN TAPE/REEL WITH PICKUP CAP P/N 95730-003 APPLIED, PER BUS-14-345.

LEAD FREE:

ADD "HLF" SUFFIX AT THE END OF PART NUMBER FOR LEAD FREE
OPTION, NOT AVAILABLE FOR -5YY,-5YYH, -6YY & -6YYH

2. BODY MATERIAL:

BODY MATERIAL : MANUFACTURER'S OPTION OF NYLON, PCT GLASS FIBER
REINFORCED OR MINERAL FILLED LCP FLAME RETARDENT PER UL-94V-0.
COLOR: BLACK

BERGSTRIIP™ PRODUCED WITH HIGH TEMPERATURE LCP
THERMOPLASTIC, FLAME RETARDENT PER UL-94V-0.
COLOR: BLACK

PART NUMBERS WITH "H" AND WITHOUT SUFFIX WILL WITHSTAND EXPOSURE
TO 260° C PEAK TEMPERATURE FOR 20 SECONDS IN
WAVE SOLDER, INFRA-RED OR VAPOR PHASE SOLDER PROCESS.

3. PIN MATERIAL: PHOS BRONZE.

4. MEASURED WITH PART IN RESTRAINED CONDITION.

5. TWO SIDES OF PIN TIPS NOT PLATED. TYPICAL BOTH ENDS.

6. 2LBS/0.9KG MIN PIN RETENTION IN EITHER DIRECTION.

7. MILITARY BERGSTIK HEADER
P/N XXXXX-XY-MIL
NOT AVAILABLE.

8. ±.010/0.25 TOL APPLIES TO ALL "G" TAILS EXCEPT
INDICATED PARTS ON TABLE WHERE +.010/0.25 -.000/0.00
APPLIES.

9. NOTCH CONFIGURATION WILL VARY PER VENDOR'S DISCRETION.

10. BERGSTRIIP™ PART NUMBERS FOLLOWED BY
BY A "B" ARE BULK PRICED.

11. TAIL LENGTH (DIM. G) TO BE ±.008/.020.

12. POSITIONS PER ROW 37 TO 50 CAN BE PRODUCED,
BUT FLATNESS AND CURVATURE MAY NOT BE
HELD AS CLOSE AS 36 POSITIONS.

13. THESE PRODUCTS MEETS EUROPEAN UNION DIRECTIVES AND OTHER
COUNTRY REGULATION AS DESCRIBED IN GS-22-008.

14. PLATING OPTIONS:
PERFORMANCE PLATING WILL BE EITHER GOLD OR GXT ON POST OR TAIL,
OPTIONALLY (78~295u"/2~7.5u) TIN ON TAIL.

15. "THIS PRODUCT HAS 100% TIN PLATING IN THE INTERFACE AND
HAS NOT BEEN TESTED FOR WHISKER GROWTH IN ALL INTERCONNECT
ENVIRONMENTS."

16. THE OAL DON'T EXCEED 34.5mm

17. INCREMENTS BY 0.1mm IN LENGTHS ONLY

18. FOR SPECIAL PACKAGING REQUEST PLEASE CONTACT PRODUCT MANAGER FOR AVAILABILITY



19. TO DETERMINE DIMENSIONS:
N=NUMBER OF POSITION PER ROW
EXAMPLE: 10 POS. N X .100/2.54

mat'l. code				surface		tolerance		projection		product family			
NOTE 2 & 3				ISO 1302 ✓		ISO 406 ISO 1101				BERGSTIK			
ltr	ecn	no	dr	date		tolerances unless otherwise specified				title			
DG						angles	linear	.XX±.01/.XX±.3		INCH/MM scale 2:1			
								.XXX±0.005/.XXX±.13					
						0°±2°		.XXX±0.020/.XXX±.05					
						dr	T.BREWBAKER	12/21/94		dwg no		sheet 2 of 8	size
						enrg	T.HANNA	12/21/94		67996		A3	
						chr	J.MURPHY	12/21/94		type Product Customer Drawing			
						appd	T.HANNA	12/21/94					
sheet index		revision sheet											

Copyright FCI



FCIconnect.com

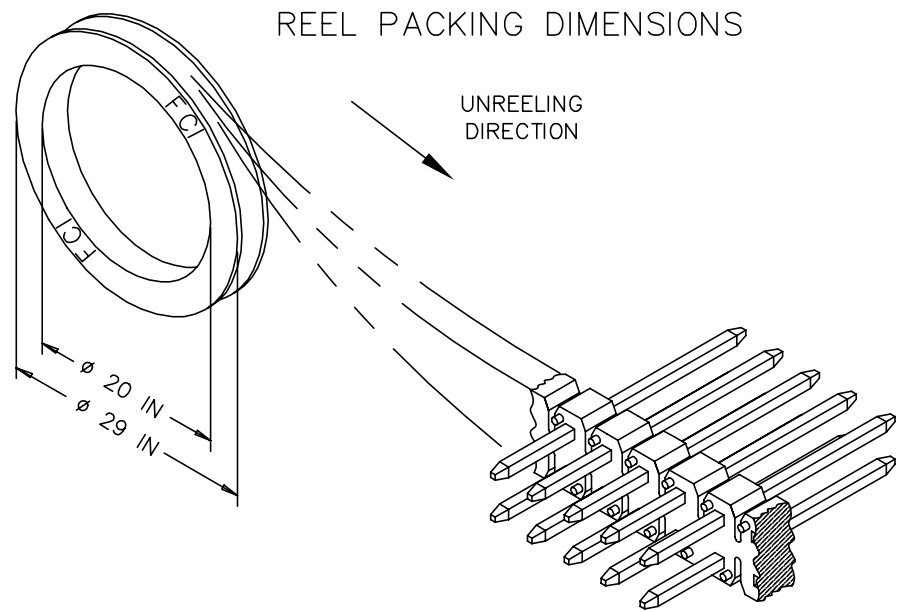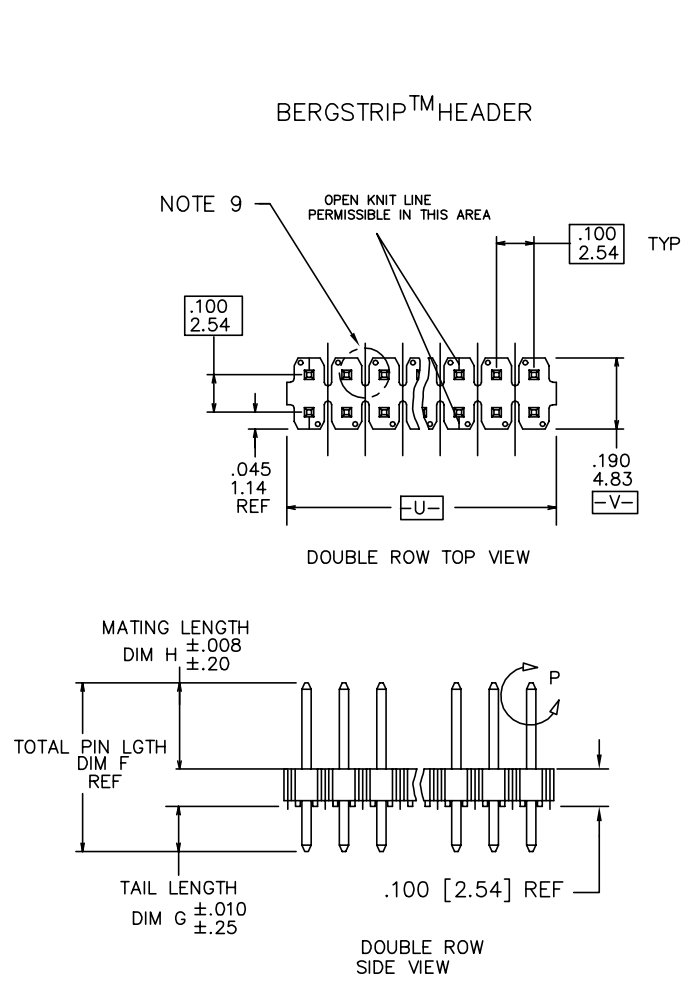

mat'l. code NOTE 2 & 3				surface ISO 1302 ✓		tolerance ISO 406 ISO 1101		projection  INCH/MM scale 2:1		product family BERGSTIK			
ltr	ecn	no	dr	date	tolerances unless otherwise specified					title BERGSTIK II HEADER D/R .100/2.54cc STRAIGHT			
DH					angles	linear	.XX±.01/.XX±.3 .XXX±.0.005/.XXX±.13 .XXXX±.0020/.XXX±.051						
					0°±2°								
					dr	T.BREWBAKER	12/21/94			dwg no		sheet 3 of 8	size
					enr	T.HANNA	12/21/94			67996		A3	
					chr	J.MURPHY	12/21/94						
					appd	T.HANNA	12/21/94			type		Product Customer Drawing	
sheet index		revision sheet											

1

2

3

4

5

6

PRODUCT NUMBER	TOT. PIN LGTH.	TAIL LENGTH	MATING LENGTH	PACKAGING		NOTES	BERGSTRIPTM	LF OPTION			
	DIM F	DIM F	DIM G	DIM G	DIM H	DIM H	AVAILABLE				
	ENGLISH	METRIC	ENGLISH	METRIC	ENGLISH	METRIC					
~~69132~~ -YYY	~~0.760~~	~~19.30~~	~~0.120~~	~~3.05~~	~~0.540~~	~~13.72~~	POLY BAGS/TUBES	NO	OB NOTE 1,13		
69133-YYY	0.615	15.62	0.285	7.24	0.230	5.84	POLY BAGS	NO			
69157-YYY	0.410	10.41	0.110	2.79	0.200	5.08	POLY BAGS	NO			
~~71217~~ -YYYH	~~1.000~~	~~25.40~~	~~0.450~~	~~11.43~~	~~0.450~~	~~11.43~~	POLY BAGS	NO		OB	
~~71222~~ -YYYH	~~0.850~~	~~21.59~~	~~0.250~~	~~6.35~~	~~0.500~~	~~12.70~~	POLY BAGS	NO		OB	
~~72273~~ -YYYH	~~0.725~~	~~18.42~~	~~0.110~~	~~2.79~~	~~0.515~~	~~13.08~~	POLY BAGS	NO		OB	
~~72448~~ -YYYH	~~0.658~~	~~16.71~~	~~0.172~~	~~4.37~~	~~0.386~~	~~9.80~~	POLY BAGS	NO		OB	
~~72455~~ -YYYH	~~0.598~~	~~15.19~~	~~0.180~~	~~4.57~~	~~0.318~~	~~8.08~~	POLY BAGS	NO		OB	
72455-632HG	0.598	15.19	0.180	4.57	0.318	8.08	GPAX	NOTE 1		NO	OB
~~73503~~ -YYYH	~~0.420~~	~~10.67~~	~~0.120~~	~~3.05~~	~~0.200~~	~~5.08~~	POLY BAGS	NO		OB	
~~73596~~ -YYYH	~~0.795~~	~~20.19~~	~~0.110~~	~~2.79~~	~~0.585~~	~~14.86~~	POLY BAGS	NO	OB		
~~74317~~ -YYYH	~~0.532~~	~~13.51~~	~~0.309~~	~~7.85~~	~~0.123~~	~~3.12~~	POLY BAGS	NOTE 11	NO	OB	
~~74318~~ -YYYH	~~0.592~~	~~15.04~~	~~0.369~~	~~9.37~~	~~0.123~~	~~3.12~~	POLY BAGS	NOTE 11	NO	OB	
~~74999~~ -YYYH	~~0.508~~	~~12.90~~	~~0.090~~	~~2.29~~	~~0.318~~	~~8.08~~	POLY BAGS	NO	OB		
~~78212~~ -YYY	~~0.710~~	~~18.03~~	~~0.350~~	~~8.89~~	~~0.260~~	~~6.60~~	POLY BAGS	NO	OB		
78233-YYY	0.568	14.43	0.150	3.81	0.318	8.08	POLY BAGS	NO			
~~78269~~ -YYY	~~0.385~~	~~9.78~~	~~0.095~~	~~2.41~~	~~0.190~~	~~4.83~~	POLY BAGS	NO	OB		
~~78286~~ -YYY	~~0.500~~	~~12.70~~	~~0.160~~	~~4.06~~	~~0.240~~	~~6.10~~	POLY BAGS/TUBES	NO	OB		
78932-YYY	UNAVAILABLE		UNAVAILABLE		UNAVAILABLE				NO		
~~78933~~ -YYY	~~0.695~~	~~17.65~~	~~0.285~~	~~7.24~~	~~0.310~~	~~7.87~~	POLY BAGS	NO	OB		
~~78988~~ -YYY	~~0.540~~	~~13.72~~	~~0.135~~	~~3.43~~	~~0.305~~	~~7.75~~	POLY BAGS	NO	OB		
78989-YYY	UNAVAILABLE		UNAVAILABLE		UNAVAILABLE				NO		
78990-YYY	UNAVAILABLE		UNAVAILABLE		UNAVAILABLE				NO		
78991-YYY	UNAVAILABLE		UNAVAILABLE		UNAVAILABLE				NO		
78992-YYY	UNAVAILABLE		UNAVAILABLE		UNAVAILABLE				NO		
78993-YYY	UNAVAILABLE		UNAVAILABLE		UNAVAILABLE				NO		
78994-YYY	UNAVAILABLE		UNAVAILABLE		UNAVAILABLE				NO	NOTE 1,13	

FCI

FCIconnect.com

Copyright FCI

mat'l. code				surface		tolerance		projection		product family	
NOTE 2 & 3				ISO 1302		ISO 406 ISO 1101				BERGSTIK	
ltr	ecn	no	dr	date		tolerances unless otherwise specified		INCH/MM		title	
DH						angles	linear			BERGSTIK II HEADER D/R	
						0°±2'				.100/2.54cc STRAIGHT	
						dr	T.BREWBAKER	12/21/94		dwg no	
						enr	T.HANNA	12/21/94		sheet 5 of 8	
						chr	J.MURPHY	12/21/94		size	
						appd	T.HANNA	12/21/94		A3	
sheet index		revision sheet								type Product Customer Drawing	

form: A3

1

2

3

4

5

6

PDS: Rev :DH

STATUS: Released

Printed: Oct 29, 2013

PRODUCT NUMBER	TOT. PIN LGTH.		TAIL LENGTH		MATING LENGTH		PACKAGING	NOTES	BERGSTRIPTM AVAILABLE	LF OPTION
	DIM F	DIM F	DIM G	DIM G	DIM H	DIM H				
	ENGLISH	METRIC	ENGLISH	METRIC	ENGLISH	METRIC				
78995-YYY	UNAVAILABLE		UNAVAILABLE		UNAVAILABLE			-	-	NOTE 1,13
78996-YYY	UNAVAILABLE		UNAVAILABLE		UNAVAILABLE			-	-	
79242-YYY	0.930	23.62	0.340	8.64	0.490	12.45	POLY BAGS	-	NO	OB
79243-YYY	1.230	31.24	0.390	9.91	0.740	18.80	POLY BAGS	-	NO	OB
79244-YYY	UNAVAILABLE		UNAVAILABLE		UNAVAILABLE			-	-	
79268-YYY	1.020	25.91	0.120	3.05	0.800	20.32	POLY BAGS	-	NO	OB
79271-YYY	1.100	27.94	0.500	12.70	0.500	12.70	POLY BAGS	-	NO	OB
79425-YYY	0.410	10.41	0.120	3.05	0.190	4.83	POLY BAGS	-	NO	
79821-YYY	0.730	18.54	0.200	5.08	0.430	10.92	POLY BAGS	-	NO	
84610-YYYH	0.380	9.65	0.120	3.05	0.160	4.06	POLY BAGS	-	NO	OB
84760-YYYH	0.870	22.09	0.150	3.81	0.620	15.74	POLY BAGS	-	NO	OB
84784-YYYH	1.130	28.70	0.122	3.09	0.908	23.06	POLY BAGS	-	NO	OB
84934-YYYH	1.375	34.93	0.625	15.88	0.650	16.51	POLY BAGS	-	NO	OB
84976-YYYH	0.730	18.54	0.400	10.16	0.230	5.84	POLY BAGS	-	NO	OB
86503-YYY	0.470	11.94	0.120	3.05	0.250	6.35	POLY BAGS	-	NO	
86581-YYY	0.450	11.43	0.120	3.05	0.230	5.84	POLY BAGS	NOTE 8	NO	OB
86817-YYY	0.925	23.50	0.120	3.05	0.705	17.91	POLY BAGS	-	NO	OB
86827-YYY	0.700	17.78	0.120	3.05	0.480	12.19	POLY BAGS	-	NO	OB
86832-YYY	0.525	13.34	0.100	2.54	0.325	8.26	POLY BAGS	-	NO	
86834-YYY	1.335	33.91	0.585	14.86	0.650	16.51	POLY BAGS	-	NO	OB
86836-YYY	0.870	22.10	0.120	3.05	0.650	16.51	POLY BAGS	-	NO	OB
86837-YYY	0.600	15.24	0.120	3.05	0.380	9.65	POLY BAGS	-	NO	
87037-YYY	1.240	31.50	0.120	3.05	1.020	25.91	POLY BAGS	-	NO	OB
87052-YYY	0.990	25.15	0.120	3.05	0.770	19.56	POLY BAGS	-	NO	
87203-YYY	0.545	13.84	0.150	3.81	0.295	7.49	POLY BAGS	-	NO	
87344-YYY	1.375	34.93	0.219	5.56	1.056	26.82	POLY BAGS	-	NO	OB

NOTE 1,13



FCI
FCIconnect.com

Copyright FCI

mat'l. code				surface		tolerance		projection		product family									
NOTE 2 & 3				ISO 1302 ✓		ISO 406 ISO 1101				BERGSTIK									
ltr		ecn no		dr		date		tolerances unless otherwise specified				title							
DH								angles		linear		X.X±0.1/X±.3		INCH/MM					
												X.XX±0.005/X±.13		BERGSTIK II HEADER D/R					
								0±.2"				X.XXX±0.0020/XXX±.05		.100/2.54cc STRAIGHT					
								dr		T.BREWBAKER		12/21/94		dwg no					
								enrg		T.HANNA		12/21/94		sheet 6 of 8 size					
								chr		J.MURPHY		12/21/94		67996					
								appd		T.HANNA		12/21/94		A3					
														type Product Customer Drawing					
sheet index		revision sheet																	

PRODUCT NUMBER	TOT. PIN	LGTH.	TAIL LENGTH	MATING LENGTH				BERGSTRIPTM	
	DIM F	DIM F	DIM G	DIM G	DIM H	DIM H	PACKAGING	NOTES	AVAILABLE
	ENGLISH	METRIC	ENGLISH	METRIC	ENGLISH	METRIC			
87345-YYY	1.218	30.94	0.406	10.31	0.712	18.08	POLY BAGS		NO
87348-YYY	0.930	23.62	0.100	2.54	0.730	18.54	POLY BAGS		NO
87349-YYY	0.890	22.61	0.110	2.79	0.680	17.27	POLY BAGS		NO
87381-YYY	0.645	16.38	0.100	2.54	0.445	11.30	POLY BAGS		NO
87382-YYY	0.675	17.15	0.100	2.54	0.475	12.07	POLY BAGS		NO
87503-YYYH	0.630	16.00	0.110	2.79	0.420	10.67	POLY BAGS		NO
87869-YYY	0.690	17.53	0.230	5.84	0.360	9.14	POLY BAGS		NO
87894-YYY	0.588	14.94	0.170	4.32	0.318	8.08	POLY BAGS	-	NO
87900-YYY	0.940	23.88	0.120	3.05	0.720	18.29	POLY BAGS	-	NO
87901-YYY	1.040	26.42	0.120	3.05	0.820	20.83	POLY BAGS	-	NO
87903-YYY	0.963	24.46	0.337	8.56	0.526	13.36	POLY BAGS		NO
88797-YYY	0.950	24.13	0.320	8.13	0.530	13.46	POLY BAGS		NO
88812-YYY	0.415	10.54	0.085	2.16	0.230	5.84	POLY BAGS/TUBES	NOTE 8	NO
88886-YYY	1.306	33.17	0.276	7.01	0.930	23.62	POLY BAGS		NO
89446-YYY	0.930	23.62	0.120	3.05	0.710	18.03	POLY BAGS		NO
89540-YYY	0.760	19.30	0.280	7.11	0.380	9.65	POLY BAGS		NO
89542-YYY	1.065	27.05	0.125	3.18	0.840	21.34	POLY BAGS		NO
89639-YYY	1.260	32.00	0.118	3.00	1.042	26.47	POLY BAGS		NO
91828-YYY	0.450	11.43	0.120	3.05	0.230	5.84	TUBES		NO
92417-YYY	0.530	13.46	0.110	2.79	0.320	8.13	POLY BAGS	-	NO
93216-YYYH	0.573	14.55	0.155	3.94	0.318	8.08	POLY BAGS/TUBES		NO
93216-632HG	0.573	14.55	0.155	3.94	0.318	8.08	GPAX	NOTE 1	NO
93217-YYYH	0.395	10.03	0.095	2.41	0.200	5.08	POLY BAGS		NO
93254-YYY	0.563	14.30	0.110	2.79	0.353	8.97	POLY BAGS	-	NO



FCIconnect.com

Copyright FCI

form: A3

1

2

(2)

4

JS

[illegible]

mat'l. code NOTE 2 & 3				surface ISO 1302 ✓		tolerance ISO 406 ISO 1101		projection 		product family BERGSTIK													
ltr	ecn no	dr	date	tolerances unless otherwise specified						 INCH/MM		title BERGSTIK II HEADER D/R .100/2.54cc STRAIGHT											
DH				angles		linear		XX±01/X±.3 XXX±0.005/XX±.13 XXXXX±0020/XXXXX±.051															
				0° ±2'						scale 2:1		dwg no sheet 7 of 8 size 67996 A3											
				dr	T.BREWBAKER		12/21/94																
				enr	T.HANNA		12/21/94																
				chr	J.MURPHY		12/21/94																
				appd	T.HANNA		12/21/94						type Product Customer Drawing										
sheet index		revision sheet																					

4 PDS: Rev :DH

STATUS: Released

Printed: Oct 29, 2013

